NOTES

1. GC TO PROVIDE AND INSTALL SLOTTED PANELS ON WALL FOR SHELF ATTACHMENT. COORDINATE WITH OWNER
2. GC TO INSTALL OWNER SUPPLIED WALL SLAT BOARD COORDINATE WITH OWNER.
3. GC TO PROVIDE AND INSTALL STAINLESS STEEL CORNER PROTECTORS ON ALL EXPOSED GYPSUM WALL CORNERS.
4. ALL FLOOR MATERIAL CHANGES SHALL TAKE PLACE UNDER DOORS OR ON THE LESS OBVIOUS SIDE OF TWO SPACES.
5. FLOOR CONTROL JOINT BETWEEN RETAIL AND PROCESSING AREA SHALL OCCUR O.C. WITH STUD SEPARATING THE AREAS.
6. REFER TO STRUCTURAL DRAWINGS FOR ALL SLAB DETAILS.
7. PAINT COLUMNS IN PROCESSING AREA SAFETY YELLOW UP TO 8' - 0" A.F.F.
8. PROVIDE STAINLESS STEEL COLUMN WRAPS ON ALL COLUMNS IN RETAIL AREA. WRAPS SHOULD EXTEND UP THE COLUMN 8' - 0".
9. CONCRETE FLOORS SHOULD BE POURED AFTER THE MASONRY WALLS, TRUSSES, AND METAL DECK HAVE BEEN CONSTRUCTED. SEE SPECS FOR LIMITATIONS OF EQUIPMENT THAT CAN BE USED ON FINISHED FLOOR.
10. PAINT ALL INTERIOR RETAIL COLUMNS, DOORS AND FRAMES SHERWIN WILLIAMS TANGERINE.
11. PAINT ENTIRE INTERIOR FRONT WALL OF RETAIL AND RESTROOM VESTIBULE SHERWIN WILLIAM PRACTICAL BEIGE.
12. PAINT EXTERIOR FITTING ROOMS SHERWIN WILLIAM ROASTED SQUASH.

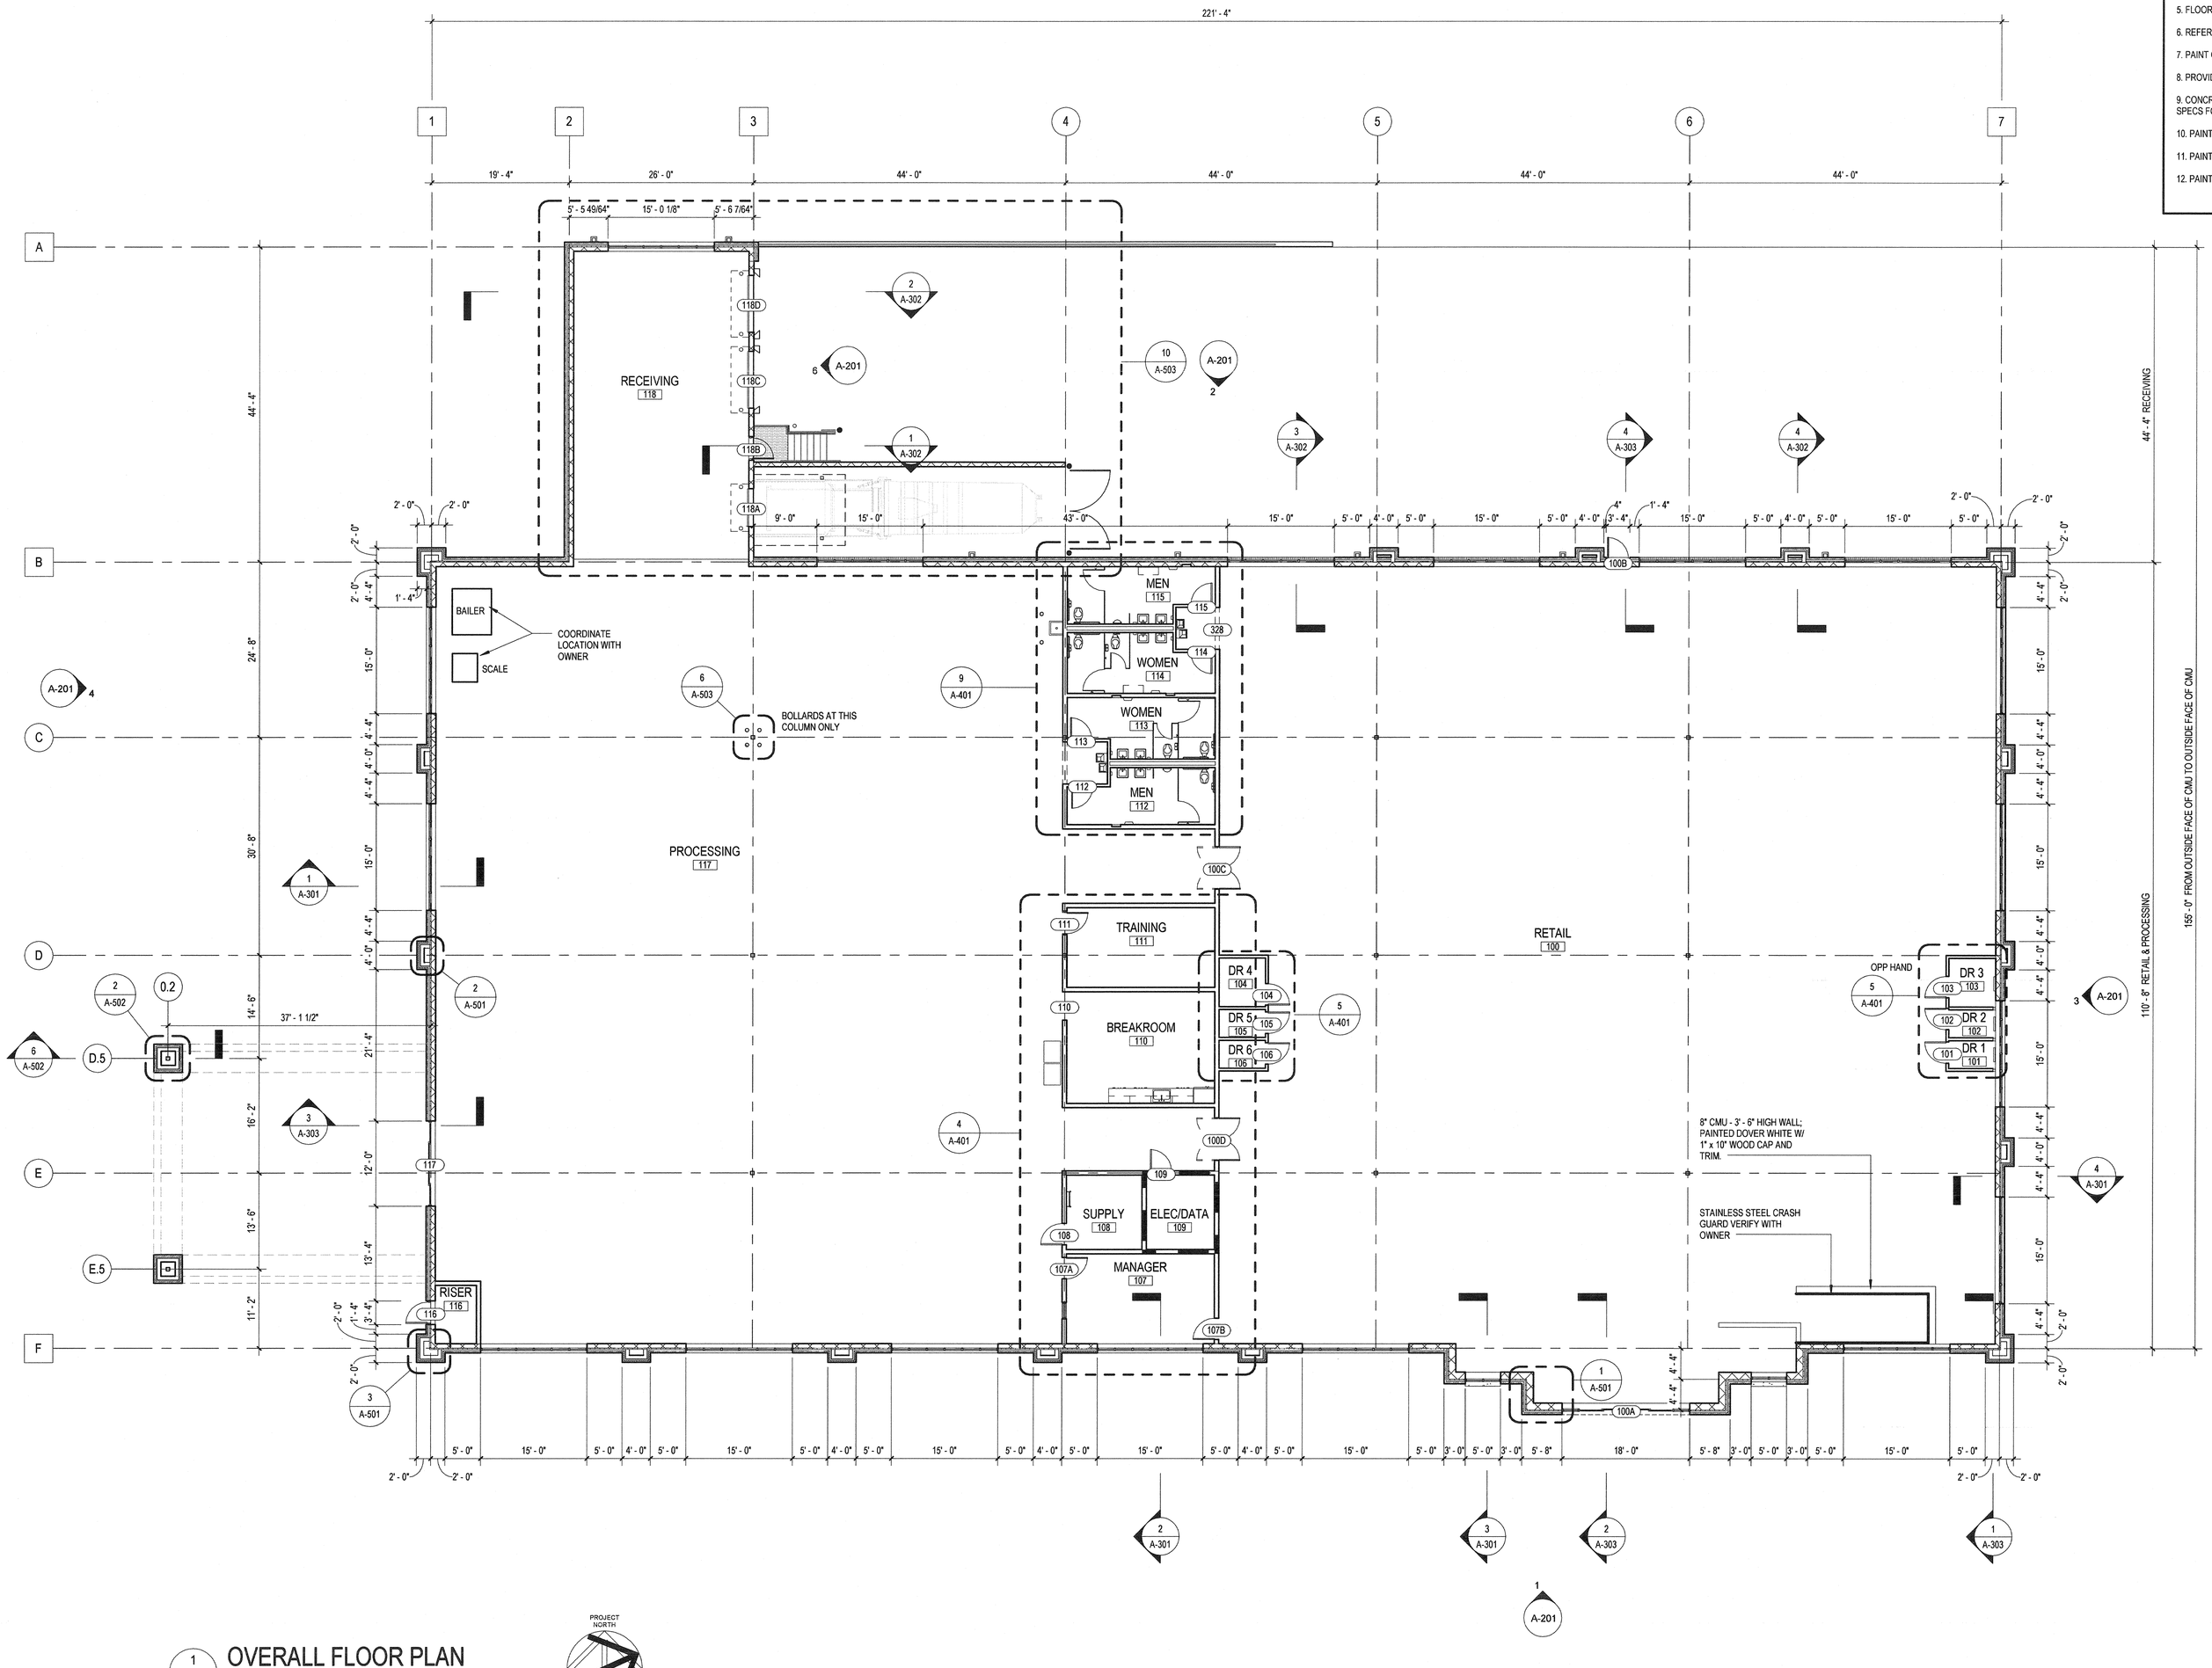

1 A-101 **OVERALL FLOOR PLAN**
SCALE: 3/32" = 1'-0"

PROJECT NORTH

RANDALL PAULSON architects

STATE OF GEORGIA
ALEX E. PAULSON
CERTIFICATE NO. 17
REGISTERED ARCHITECT

Roswell Mill
85-A Mill Street, Suite 200
Roswell, Georgia 30075
t 770.650.7558 f 770.650.7559
e-mail architects@randallpaulson.com

architecture/interiors

These plans and specifications are the property of Randall-Paulson Architects, Incorporated. These documents may not be copied, reproduced, used or implemented in any way, in part or in whole, without the written consent of Randall-Paulson Architects, Incorporated. All common law rights of copyright are hereby specifically reserved.

GOODWILL CUMMING

goodwill

RETAIL AND DONATION FACILITY

developed by

GOODWILL OF NORTH GEORGIA

ATLANTA RD
CUMMING, GA

Print Record

29 OCTOBER 2015	80% COORDINATION SET
19 NOVEMBER 2015	PERMIT SET

Revision Record

Date	Project No.
19 NOVEMBER 2015	2014245.00

Sheet Title
OVERALL FLOOR PLAN

Sheet No.
A-101

■ Released for Construction
□ Not Released for Construction