REVEAL LEGEND

TYPE	DESCRIPTION	GRAPHIC
'A'	1 1/2"H X 3/4"D 'V-GROOVE' REVEAL	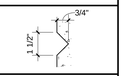

NOTE:
UNLESS NOTED OTHERWISE, ALL REVEAL DIMENSIONS ARE TAKEN TO THE CENTERLINE OF THE REVEAL.

SEE ENLARGED ELEVATIONS VIEWS FOR REVEAL ELEVATION

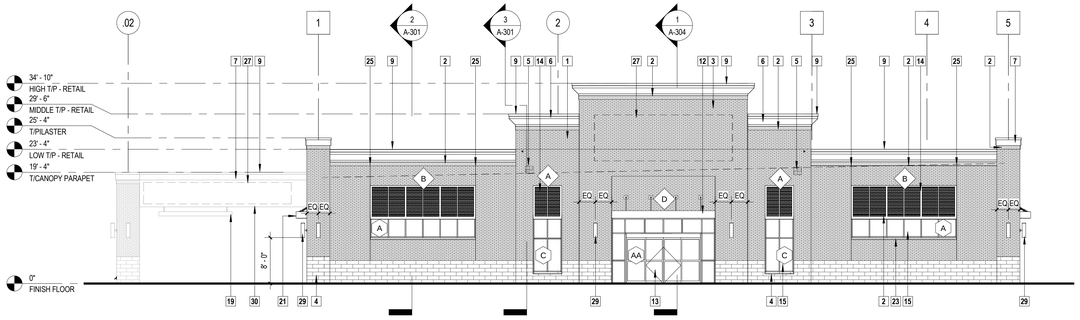

1 A-201 — OVERALL WEST ELEVATION
3/32" = 1'-0"

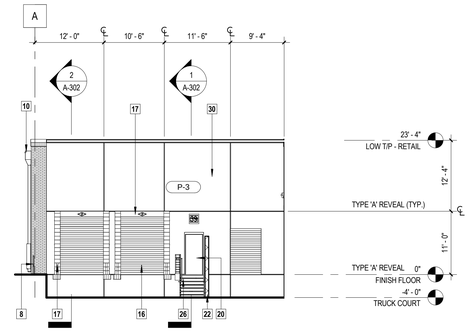

6 A-201 — ELEVATION @ RECEIVING DOCK
3/32" = 1'-0"

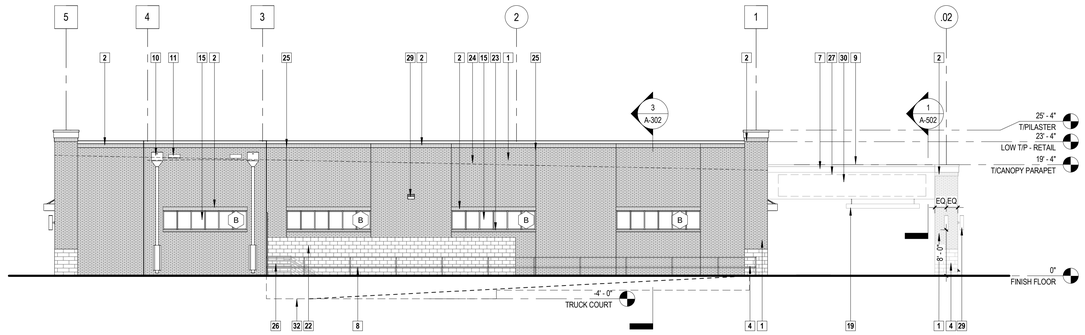

2 A-201 — OVERALL EAST ELEVATION
3/32" = 1'-0"

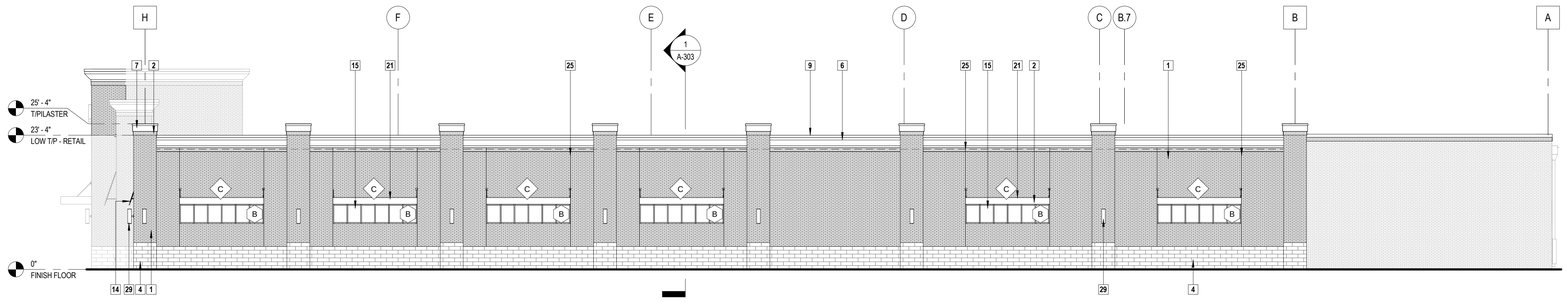

3 A-201 — OVERALL SOUTH ELEVATION
3/32" = 1'-0"

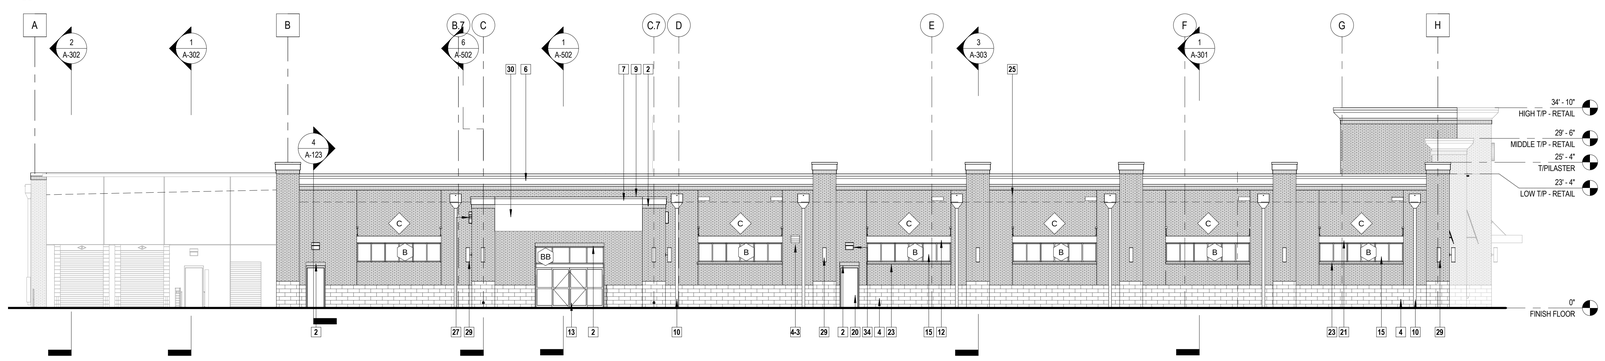

4 A-201 — OVERALL NORTH ELEVATION
3/32" = 1'-0"

CANOPY AND SHUTTER SCHEDULE

MARK	MATERIAL DESCRIPTION	NOTES
A	3' - 0" X 14' - 8" ALUMINUM SUN SHADE DEVICE - PREFINISHED W/ CUSTOM COLOR TO MATCH PMS287	
B	ALUMINUM FIXED LOUVER SHUTTER 18' - 4" WIDE - PREFINISHED W/ CUSTOM COLOR TO MATCH PMS287	SEE SHEET A-601, WINDOW & SHUTTER ELEVATIONS
C	ALUMINUM FIXED LOUVER SHUTTER 6' - 0" WIDE - PREFINISHED W/ CUSTOM COLOR TO MATCH PMS287	SEE SHEET A-601, WINDOW & SHUTTER ELEVATIONS
D	6' - 0" X 18' -0" ALUMINUM CANOPY - PREFINISHED W/ CUSTOM COLOR TO MATCH PMS287	SEE 4/A-502 DETAIL

KEYNOTE LEGEND

KEY	TEXT
1	BRICK VENEER, RUNNING BOND, JENKINS BRICK COMPANY: COLOR RICHMOND BLEND, HOLCIM MORTAR: COLOR GS CREAM
2	BRICK VENEER, SOLDIER COURSE, JENKINS BRICK COMPANY: COLOR RICHMOND BLEND, HOLCIM MORTAR: COLOR GS CREAM
3	MANUFACTURED ROCK FACE STONE, RUNNING BOND - TYPE 1, TBD, COLOR: TBD
4	MANUFACTURED ROCK FACE STONE, RUNNING BOND - TYPE 1, TBD, COLOR: TBD
5	16" x 16" BASKET WEAVE BRICK VENEER ACCENT
6	2'-2" DEEP EIFS CORNICE, COLOR TO MATCH ARCHITECTS MANUFACTURED STONE SAMPLE
7	1'-0" DEEP EIFS CORNICE, COLOR TO MATCH ARCHITECTS MANUFACTURED STONE SAMPLE
8	1 1/2" OD STEEL PIPE GUARDRAIL, TO BE PAINTED 'FIREWEED' SW6328
9	ALUMINUM COPING WITH DRIP EDGE SLOPE TOP TOWARDS ROOF, COLOR TO MATCH ARCHITECTS MANUFACTURED STONE SAMPLE
10	ALUM. DOWNSPOUT W/ LEADER BOX AND THRU WALL SCUPPER, SEE ELEVATION FOR DOWNSPOUT BOOT LOCATION(S), COLOR TO MATCH ARCHITECTS MANUFACTURED STONE SAMPLE
11	OVERFLOW SCUPPER, COLOR TO MATCH ARCHITECTS MANUFACTURED STONE SAMPLE
12	PREFABRICATED ALUMINUM CANOPY
13	AUTOMATIC SLIDING GLASS DOOR. CLEAR ANODIZED FRAME TYP.
14	ALUMINUM FIXED SHUTTERS
15	ALUMINUM STOREFRONT SYSTEM W/ CLEAR ANODIZED FRAME, TYP.
16	STEEL ROLL UP DOOR, RAL COLOR 3009
17	TAPERED DOCK SEAL
18	DOCK BUMPERS
19	HEIGHT CLEARANCE BAR. VERIFY WITH OWNER.
20	INSULATED METAL DOOR WITH GROUT FILLED METAL FRAME, TO BE PAINTED 'FIREWEED' SW6328
21	ALUMINUM SUN SHADE WITH FIXED LOUVER
22	8" SPLIT FACE CMU SCREEN WALL, TO BE PAINTED 'FIREWEED' SW6328
23	BRICK ROWLOCK SILL, JENKINS BRICK COMPANY: COLOR RICHMOND BLEND, HOLCIM MORTAR: COLOR GS CREAM
24	ROOF LINE BEHIND
25	CONTROL JOINT, TYPICAL
26	GALV STEEL STEPS AND LANDING WITH GUARDRAIL, TO BE PAINTED 'FIREWEED' SW6328
27	PROPOSED SIGNAGE AREA. SIGNAGE BY OTHERS TO BE SUBMITTED IN SEPARATE DRAWINGS FOR APPROVAL.
28	ROOF MEMBRANE ON R23 IN POLYISO RIGID INSULATION AND OVER METAL DECK
29	LIGHT FIXTURE MOUNTED AT 8' A.F.F. TO BOTTOM OF WALL LIGHT - SEE ELEC DWGS
30	CEMENT PLASTER ON CMU WALL, TO BE PAINTED 'FIREWEED' SW6328
31	MANUFACTURED STONE, SILL BLOCK
32	APPROXIMATE GRADE AT TRUCK DOCK AND DUMPSTER REFER TO CIVIL DWGS
33	DOCK EDGE LEVELER
34	BRICK RELIEF ANGLE, TO BE PAINTED 'FIREWEED' SW6328, SEE STRUCTURAL DWGS
39	WALL MOUNTED FLOOD LIGHT SEE ELECTRICAL

RANDALL PAULSON architects

STATE OF GEORGIA
JACK T. PAULSON
REGISTERED ARCHITECT

Roswell Mill
85-A Mill Street, Suite 200
Roswell, Georgia 30075
t 770.850.7558 f 770.850.7559
e-mail architects@randallpaulson.com

architecture/interiors

These plans and specifications are the property of Randall-Paulson Architects, Incorporated. These documents may not be copied, reproduced, used or implemented in any way, in part or in whole, without the written consent of Randall-Paulson Architects, Incorporated. All common law rights of copyright are hereby specifically reserved.

GOODWILL TYRONE

RETAIL STORE

developed by

GOODWILL OF NORTH GEORGIA

130 ST. STEPHENS COURT
TYRONE, GA 30290

Print Record

17 AUGUST 2016	PERMIT SET

Revision Record

Date 17 AUGUST 2016
Project No. 2016178.00

Sheet Title
ELEVATIONS

Sheet No.
A-201

■ Released for Construction
□ Not Released for Construction