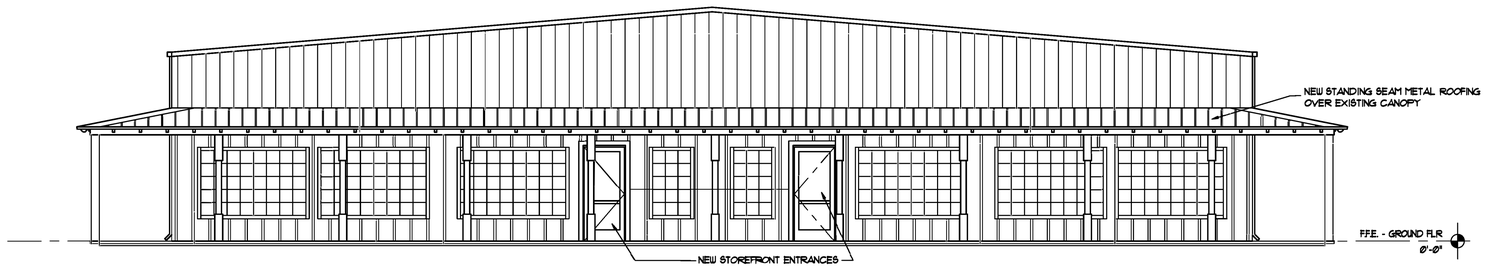

1 / A201 FRONT ELEVATION
SCALE: 3/16" = 1'-0"

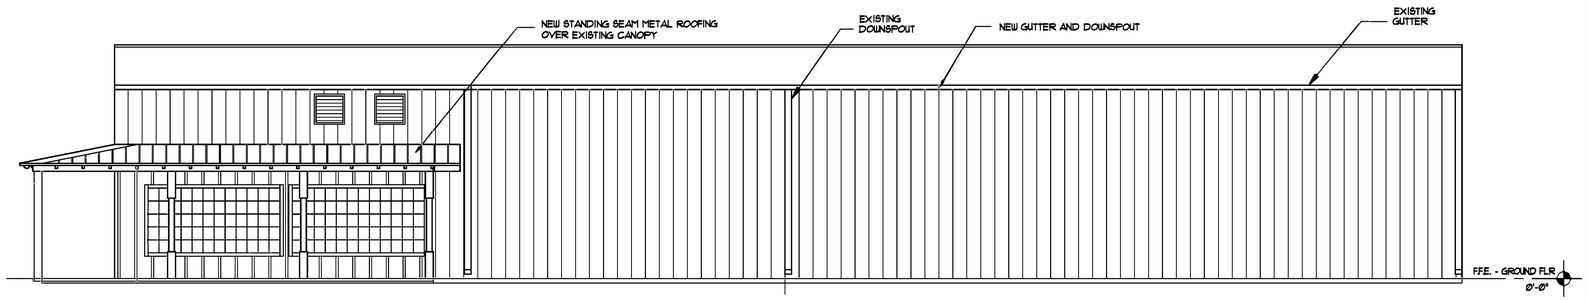

2 / A201 RIGHT SIDE ELEVATION
SCALE: 3/16" = 1'-0"

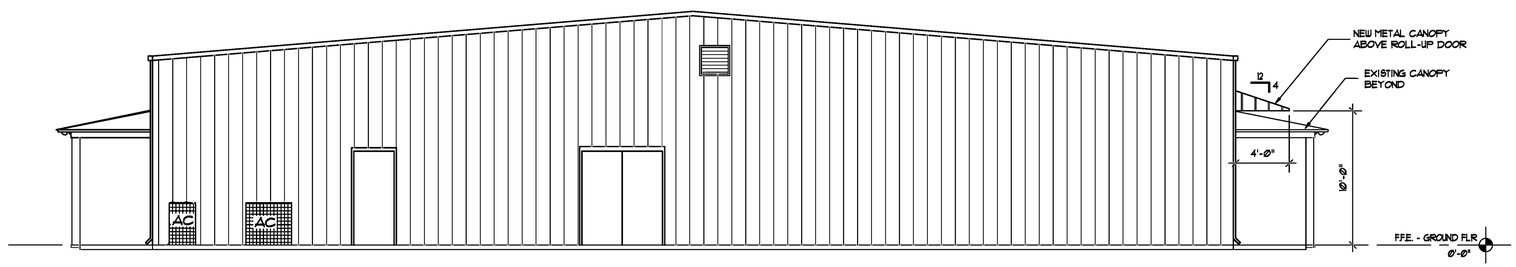

3 / A201 REAR ELEVATION
SCALE: 3/16" = 1'-0"

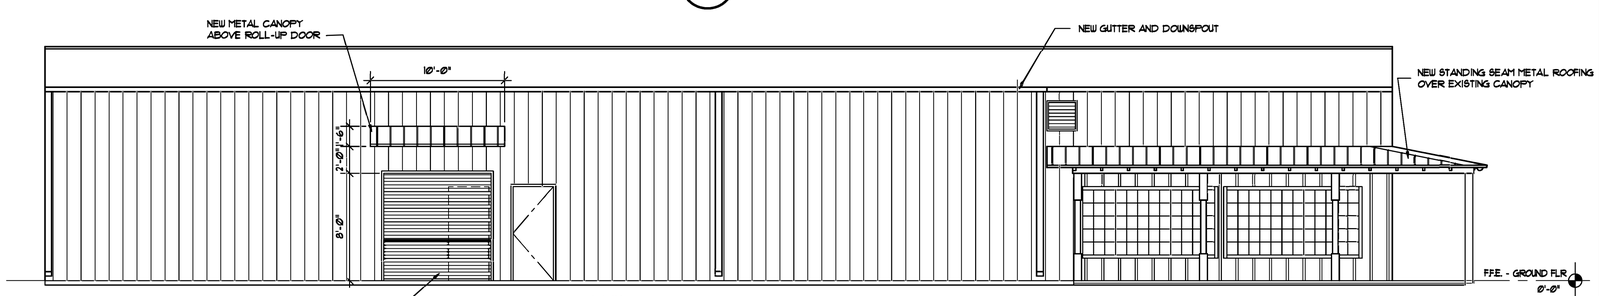

4 / A201 LEFT SIDE ELEVATION
SCALE: 3/16" = 1'-0"

INTERIOR ELEVATIONS
SCALE: 3/8" = 1'-0"

NOTES: 1. ALL PLUMBING FIXTURES, GRAB BARS AND TOILET ACCESSORIES TO BE INSTALLED IN ACCORDANCE TO ANSI A117.1 2017
2. PROVIDE BLOCKING IN WALLS FOR ALL GRAB BARS AND WALL MOUNTED TOILET ACCESSORIES

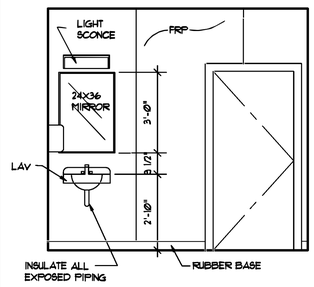

ELEVATION A

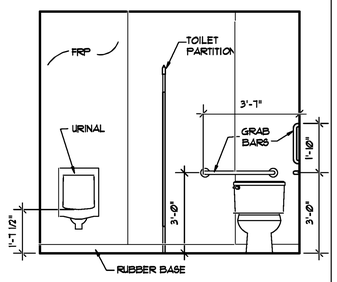

ELEVATION B

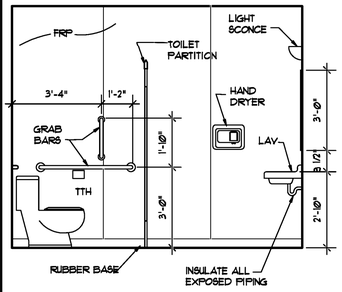

ELEVATION C

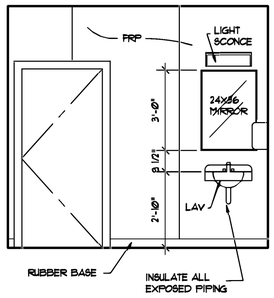

ELEVATION D

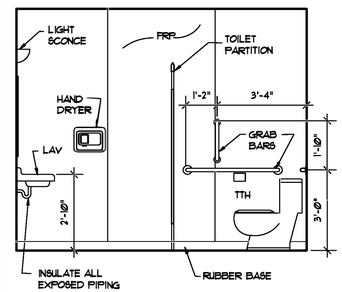

ELEVATION E

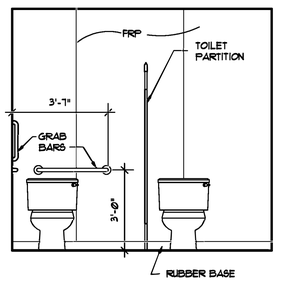

ELEVATION F

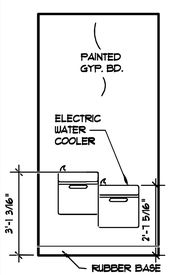

ELEVATION G

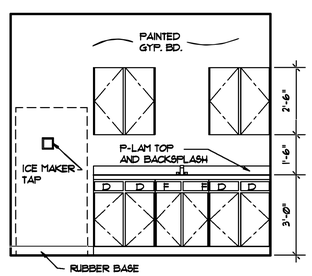

ELEVATION H

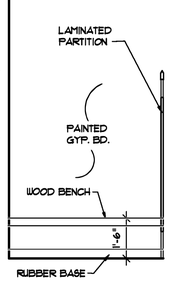

ELEVATION I

MILLER DESIGN SERVICES
P.O.Box 31717
Myrtle Beach, South Carolina 29588
(843) 650-6798

THIS DRAWING IS THE PROPERTY OF MILLER DESIGN SERVICES

REPRODUCTION IN WHOLE OR IN PART WITHOUT WRITTEN PERMISSION IS PROHIBITED

COPYRIGHTS RESERVED

OWNER

PROJECT TITLE

FACADE ALTERATIONS AND INTERIOR UPFIT OF AN EXISTING BUILDING FOR

GOODWILL INDUSTRIES

1115 OCEAN HIGHWAY

PAWLEY'S ISLAND, SOUTH CAROLINA

SHEET TITLE
EXTERIOR ELEVATIONS
INTERIOR ELEVATIONS

DATE
NOVEMBER 28, 2018
REVISED

SHEET NO.
A201