PARTITION LEGEND

PARTITION 1: 3-1/2" METAL STUDS @ 16" O.C. W/ 1/2" GYP BOARD EACH SIDE, ANCHORED TO STRUCTURE.

PARTITION 2: 3-1/2" METAL STUDS @ 16" O.C. W/ 1/2" GYP BOARD EACH SIDE. STOP 6" ABOVE CEILING

PARTITION 3: 2 HR FIRE RATED PARTITION. UL DESIGN #U425

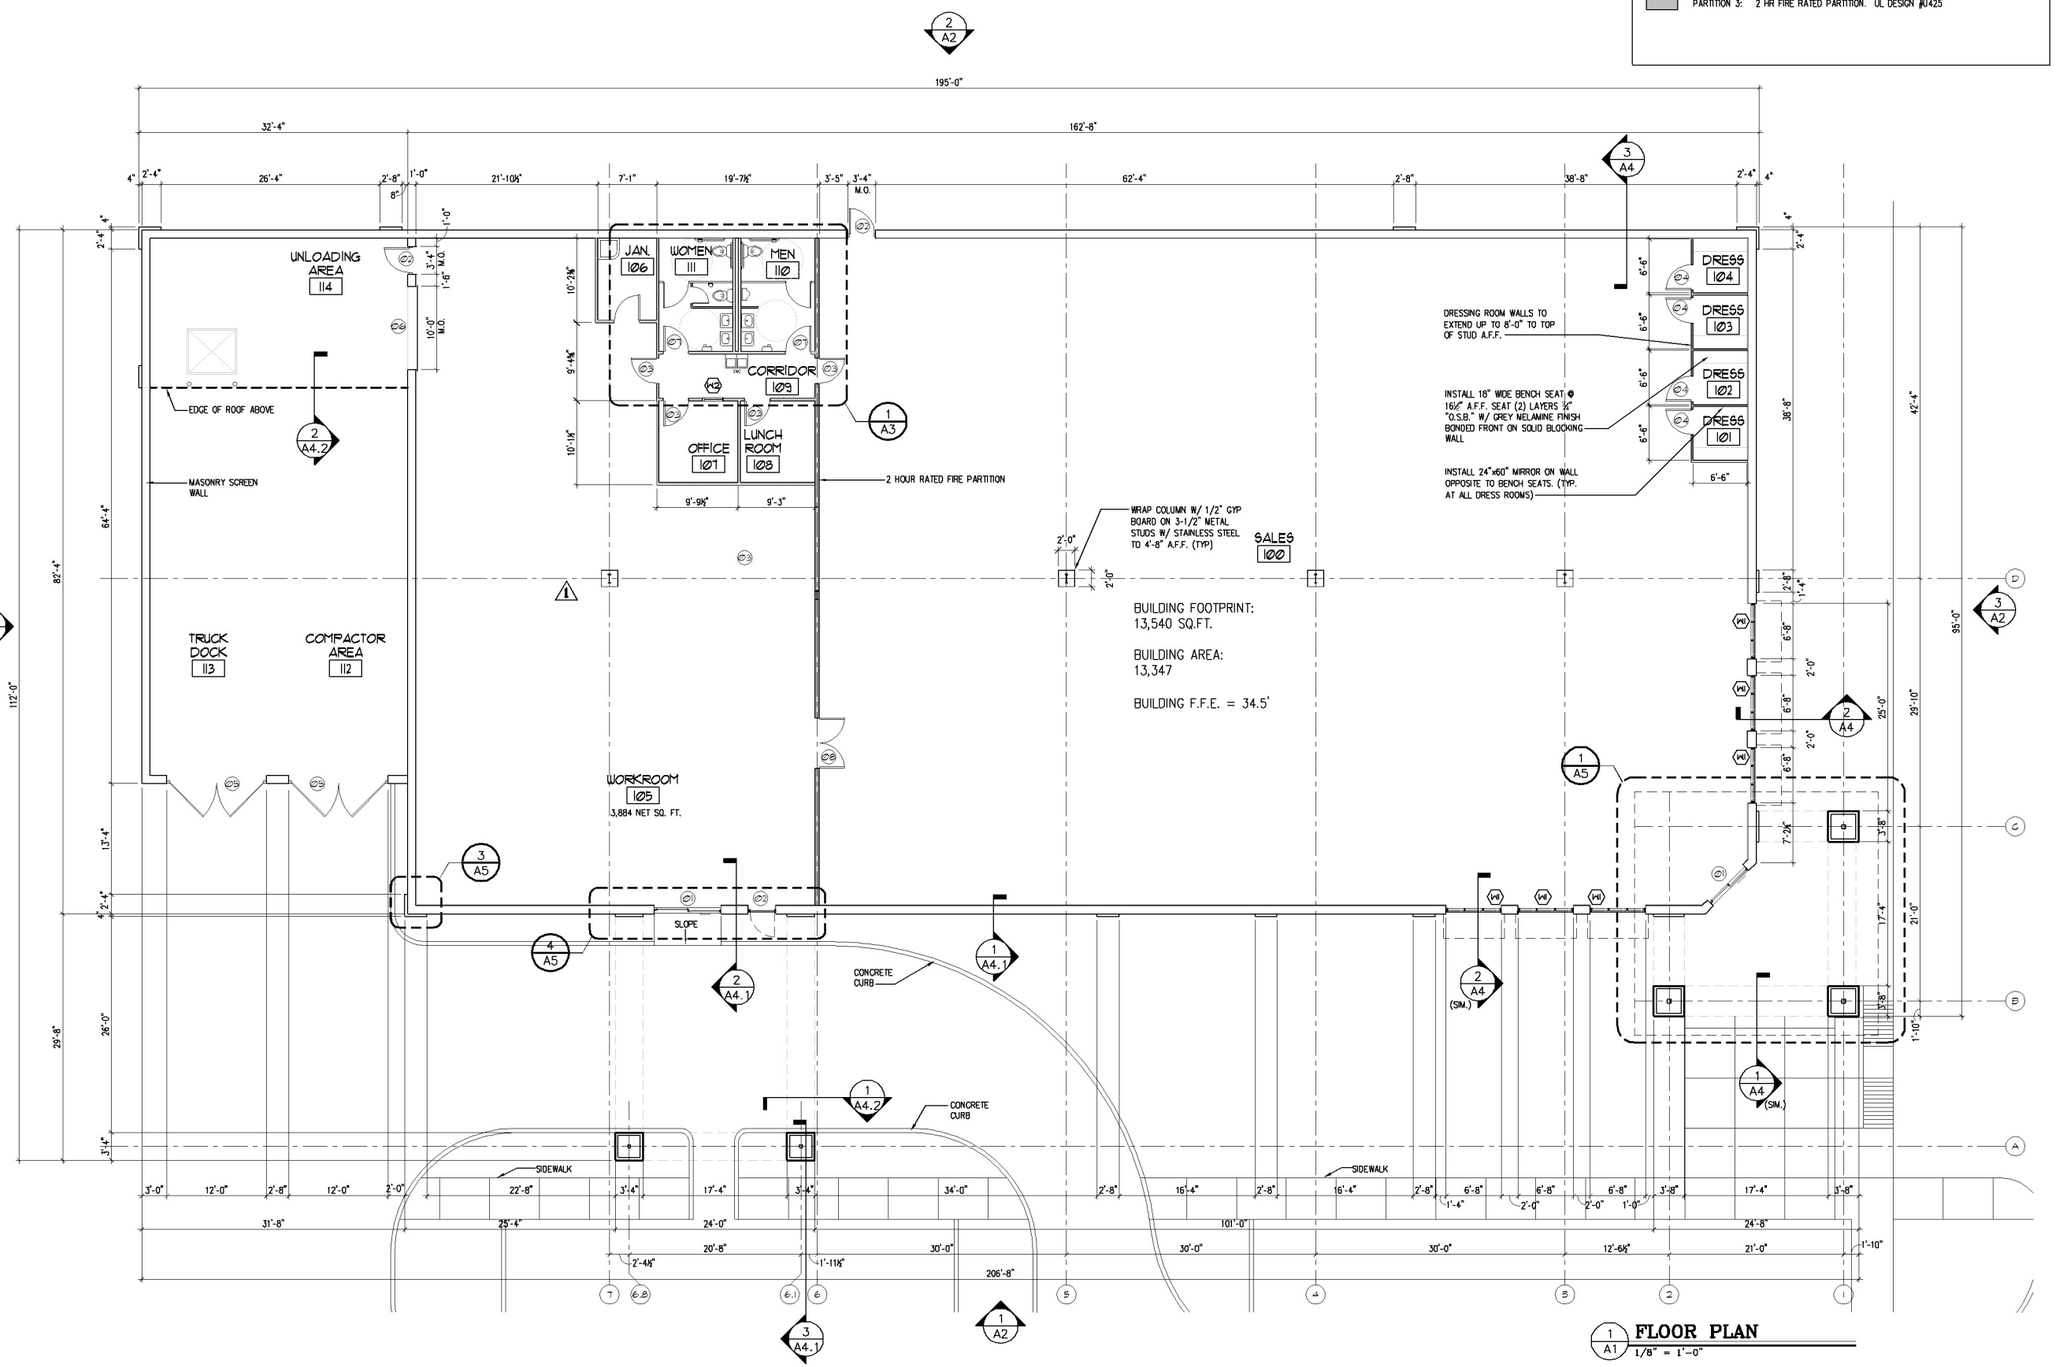

1 A1 **FLOOR PLAN**
1/8" = 1'-0"

Fortune Architects

8510 McAlpine Park Drive
Suite 204
Charlotte, North Carolina
28211

704/366-3639
704/364-9578 FAX

GOODWILL

A RETAIL STORE FOR THE CORPORATE CAMPUS

CHARLESTON SOUTH CAROLINA

Content:

EXTERIOR ELEVATIONS

Project	17004
Date	11/17/05
Revisions	
1	09/05/05

©W. Neil Fortune, Architect

This drawing is the property of W. Neil Fortune, Architect and is not to be reproduced or copied in whole or in part. It is not to be used on any other project, and is to be returned upon request.

Sheet

A1