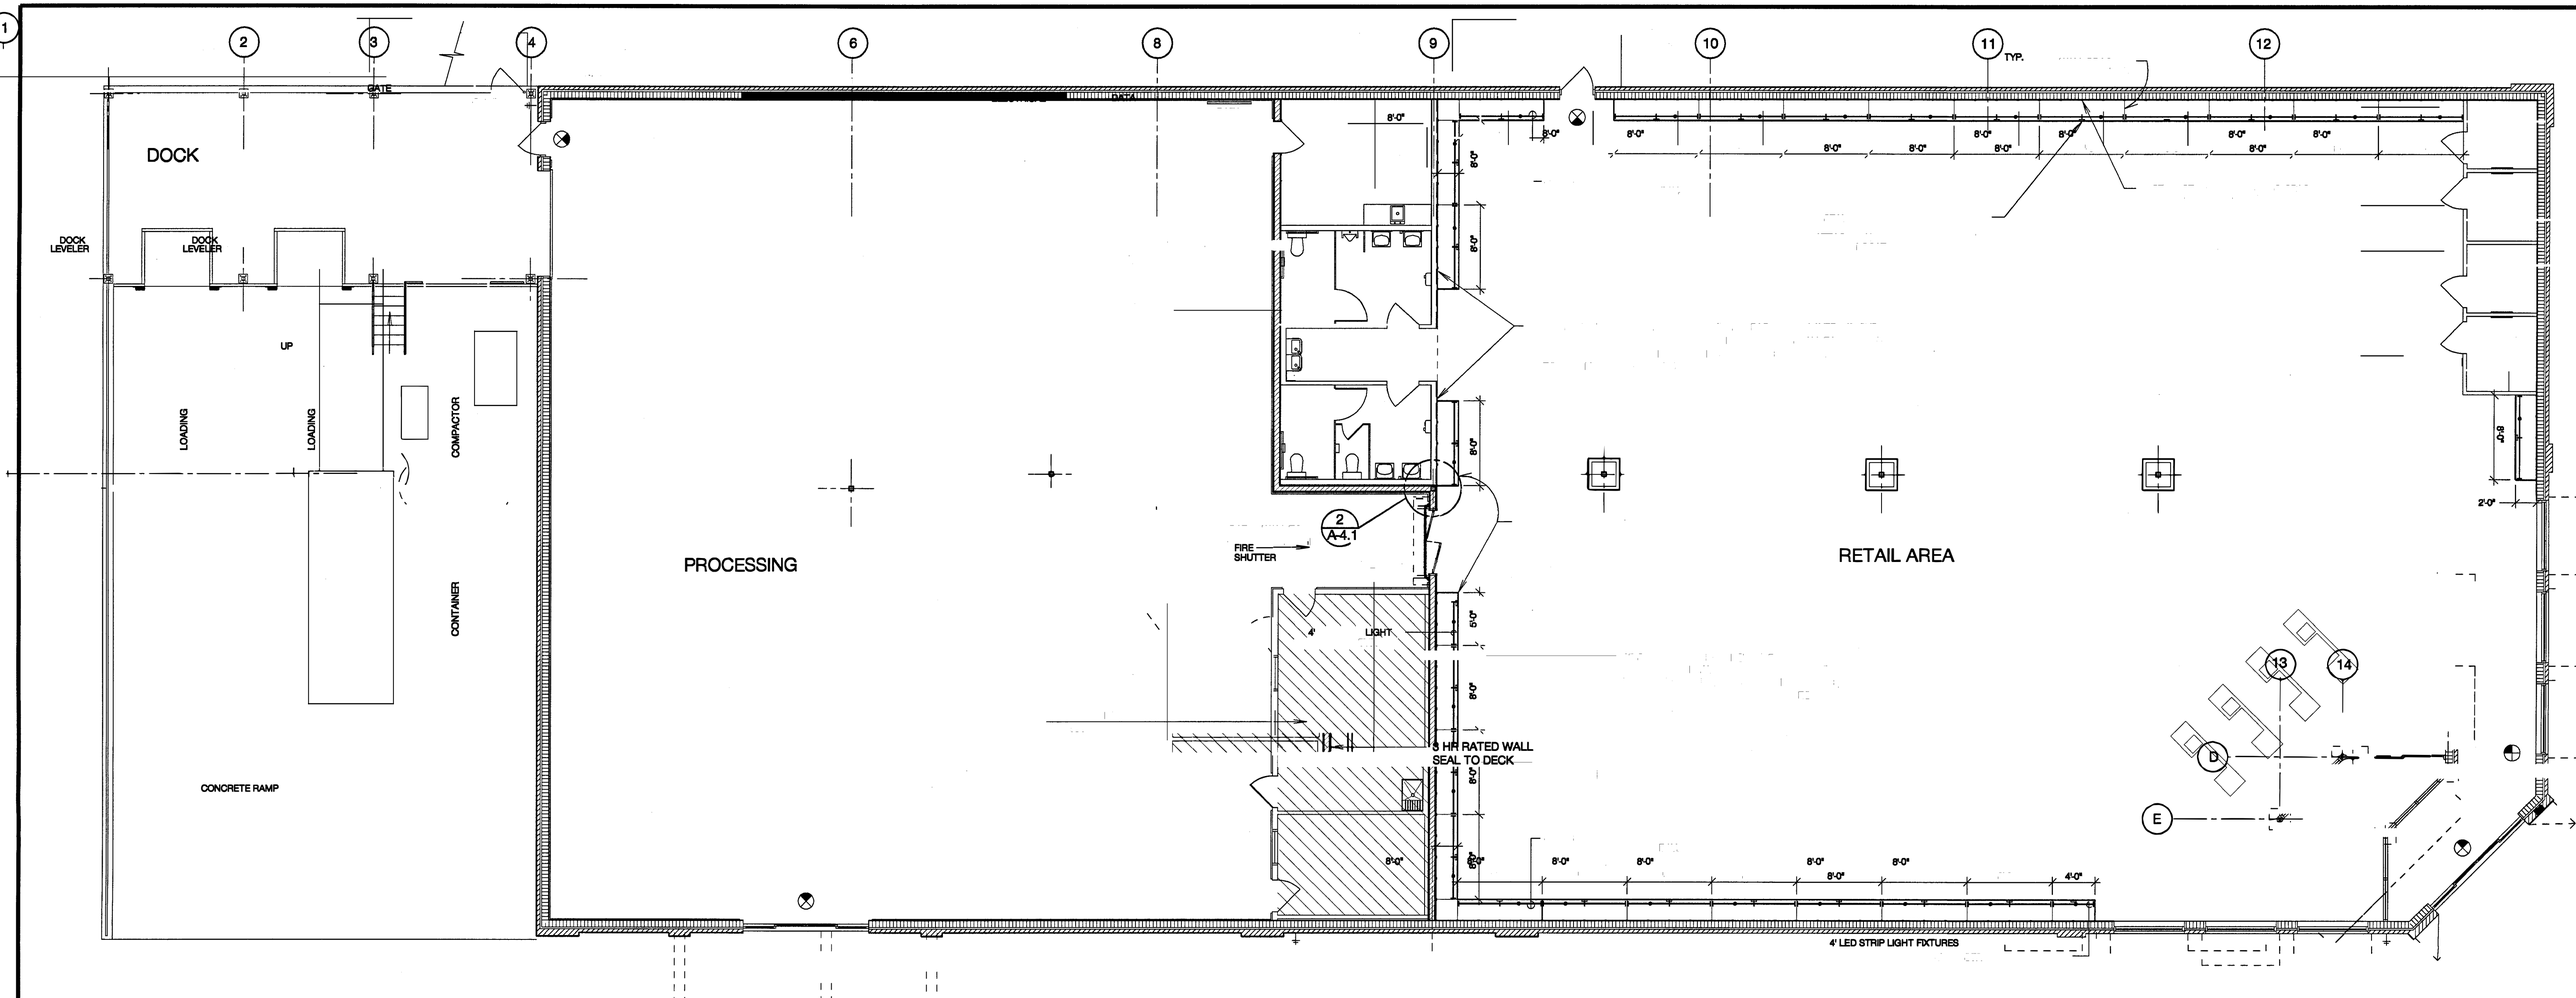
DOCK
GATE
DOCK LEVELER
DOCK LEVELER
UP
LOADING
LOADING
COMPACTOR
CONTAINER
CONCRETE RAMP
PROCESSING
DATA
FIRE SHUTTER
2
A-4.1
4' LIGHT
3 HR RATED WALL
SEAL TO DECK
RETAIL AREA
TYP.
4' LED STRIP LIGHT FIXTURES
2'-0"
8'-0"
4'-0"
1
2
3
4
6
8
9
10
11
12
13
14
D
E